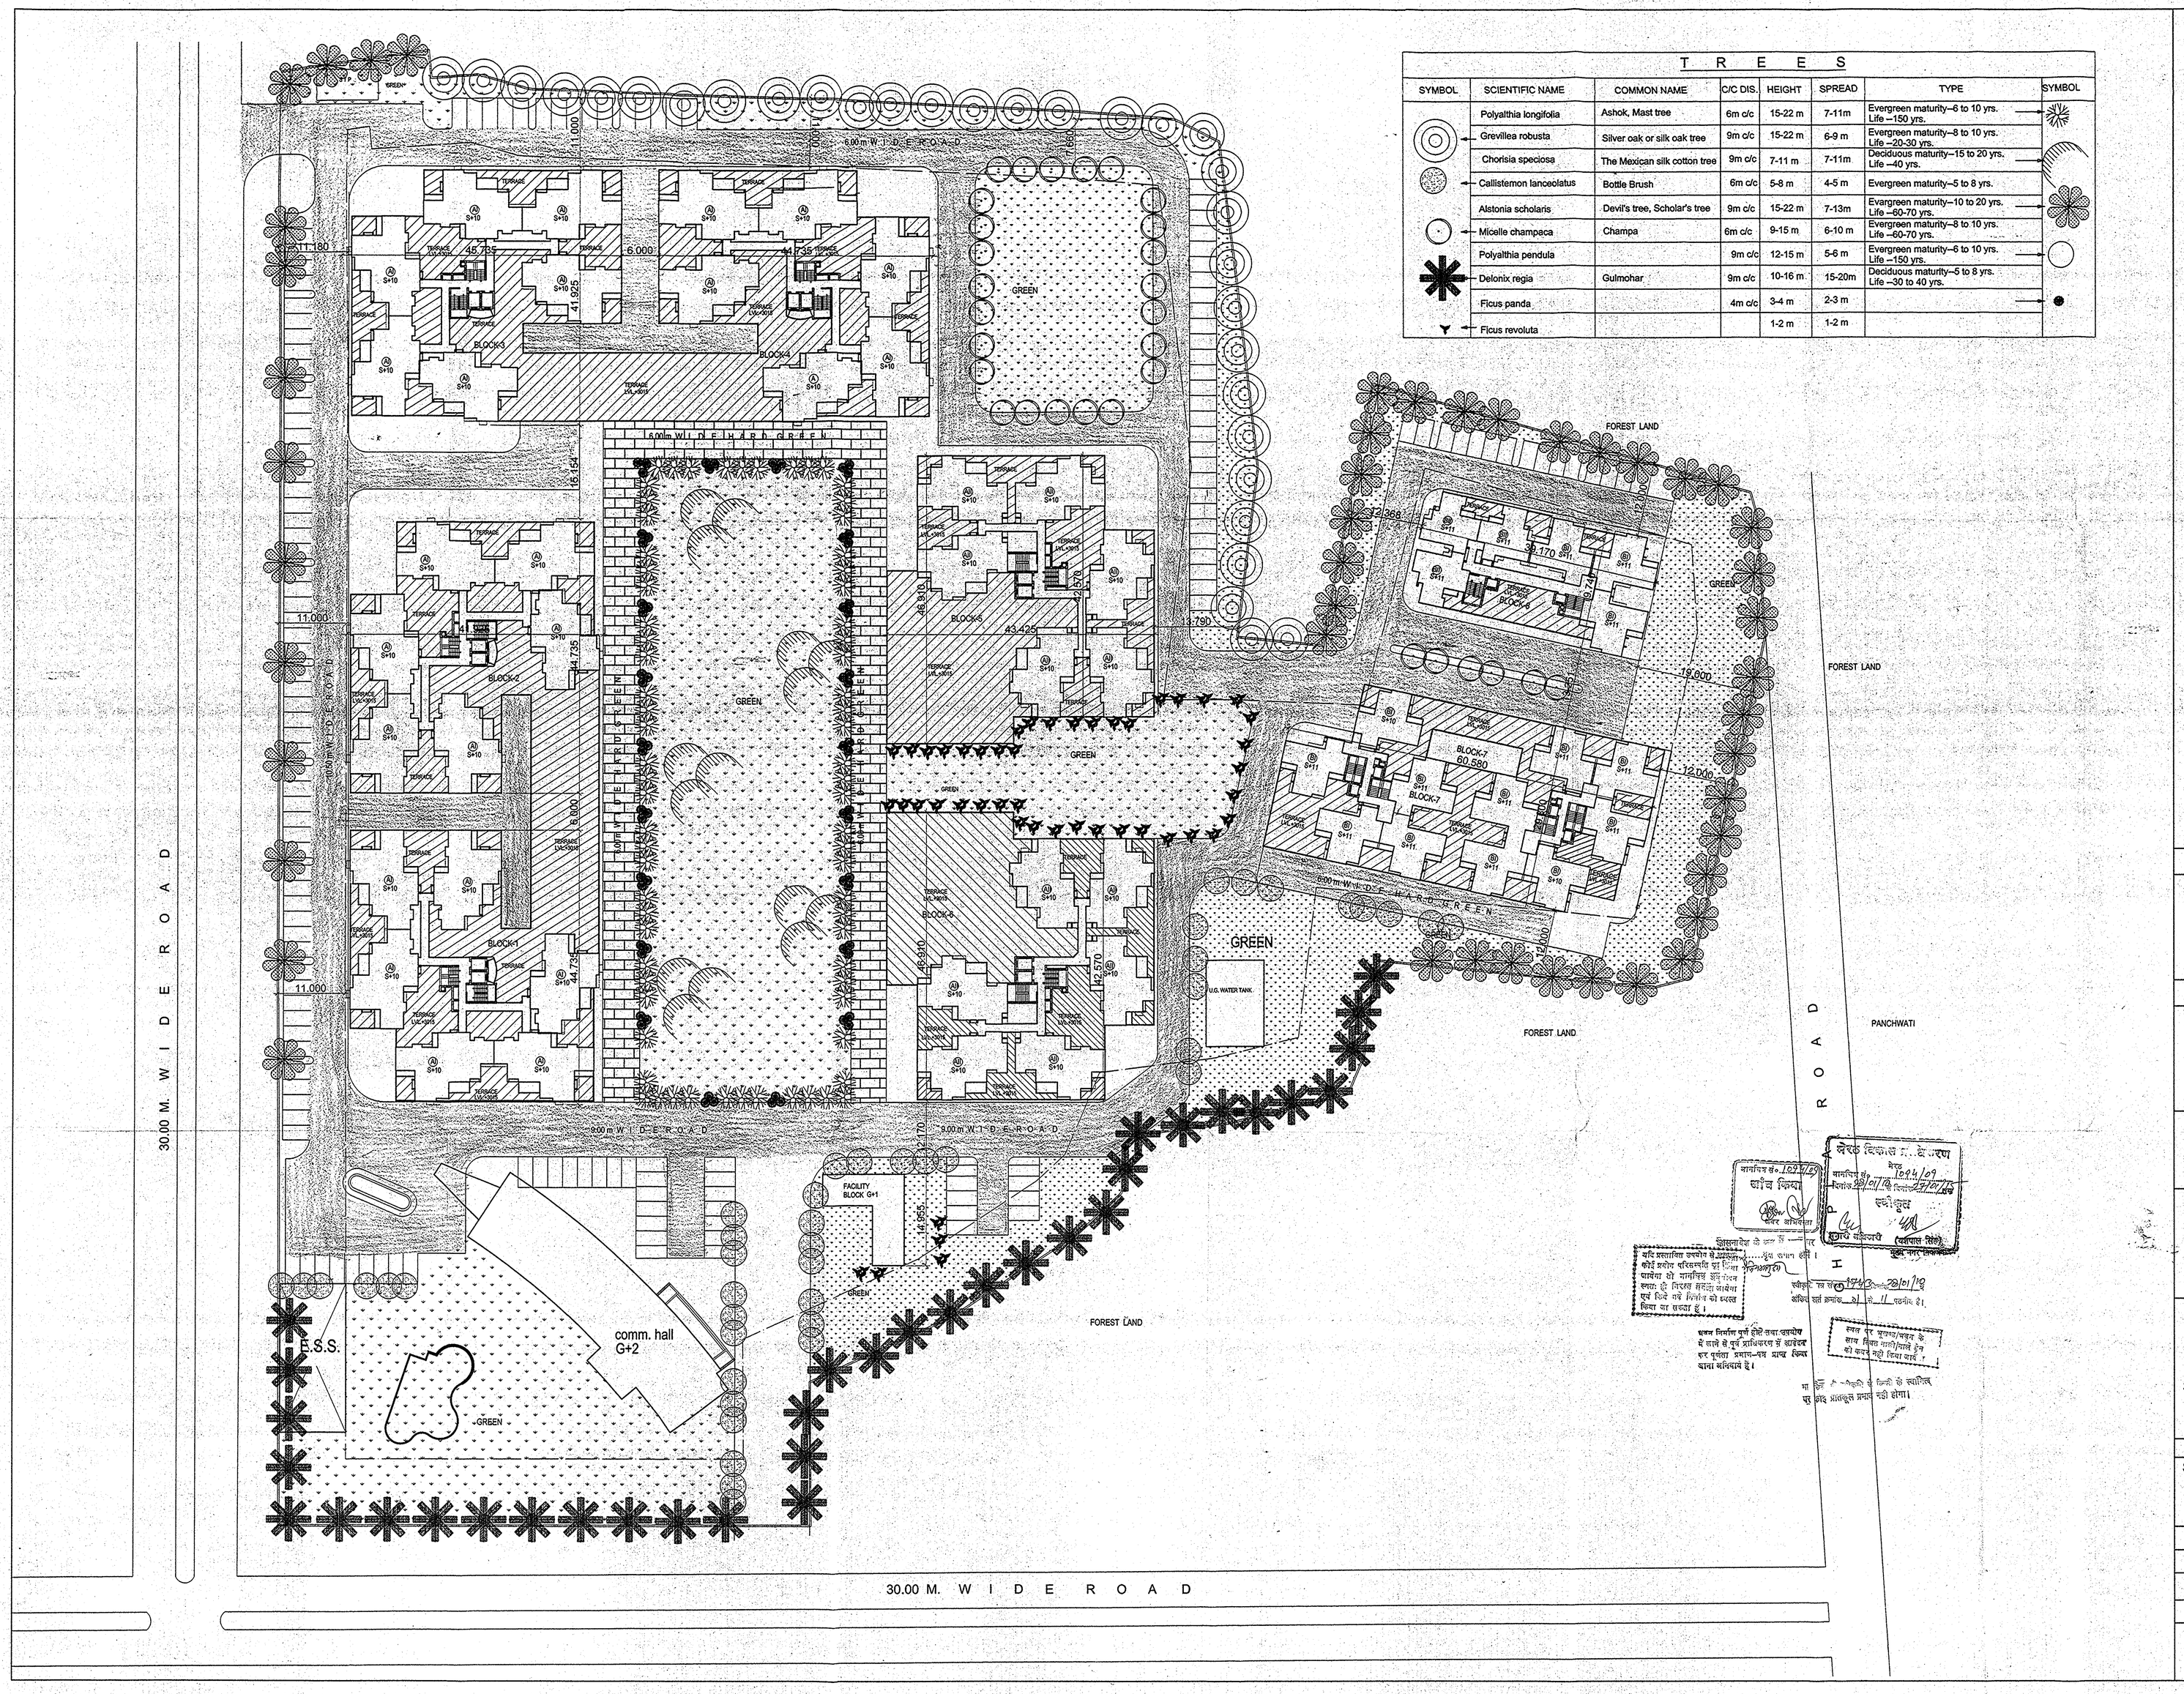

T R E E S

SYMBOL	SCIENTIFIC NAME	COMMON NAME	C/C DIS.	HEIGHT	SPREAD	TYPE	SYMBOL
	Polyalthia longifolia	Ashok, Mast tree	6m c/c	15-22 m	7-11m	Evergreen maturity–6 to 10 yrs. Life –150 yrs.	
	Grevillea robusta	Silver oak or silk oak tree	9m c/c	15-22 m	6-9 m	Evergreen maturity–8 to 10 yrs. Life –20-30 yrs.	
	Chorisia speciosa	The Mexican silk cotton tree	9m c/c	7-11 m	7-11m	Deciduous maturity–15 to 20 yrs. Life –40 yrs.	
	Callistemon lanceolatus	Bottle Brush	6m c/c	5-8 m	4-5 m	Evergreen maturity–5 to 8 yrs.	
	Alstonia scholaris	Devil's tree, Scholar's tree	9m c/c	15-22 m	7-13m	Evargreen maturity–10 to 20 yrs. Life –60-70 yrs.	
	Micelle champaca	Champa	6m c/c	9-15 m	6-10 m	Evergreen maturity–8 to 10 yrs. Life –60-70 yrs.	
	Polyalthia pendula		9m c/c	12-15 m	5-6 m	Evergreen maturity–6 to 10 yrs. Life –150 yrs.	
	Delonix regia	Gulmohar	9m c/c	10-16 m	15-20m	Deciduous maturity–5 to 8 yrs. Life –30 to 40 yrs.	
	Ficus panda		4m c/c	3-4 m	2-3 m		
	Ficus revoluta			1-2 m	1-2 m		

OWNERS SIGN.

(Sandeep Kumar Jindal)
Deputy Director (Works)
Air Force Naval Housing Board
Air Force Station, Race Course
New Delhi – 110003

ARCHITECTS SIGN.

Garg & Associates
46, Regal Building
Connaught Place
New Delhi-110001

CLIENT

ARCHITECTS :-
GARG & ASSOCIATES
ARCHITECTS , ENGINEERS , PLANNERS
46, REGAL BUILDING CONN. PLACE
NEW DELHI - 110001 .
PHONE :- 011- 23742808 , 23742509 .

PROPOSED GROUP HOUSING FOR
AIR FORCE NAVEL HOUSING BOARD
AT PLOT NO. -
SECTOR 4 B PART
MEERUT

SHEET TITLE
SUBMISSION DRG.
LANDSCAPE LAYOUT

DATE	DEALT BY	NORTH
CKD.BY	SCALE	
	1:500	
DRG. NO		

03